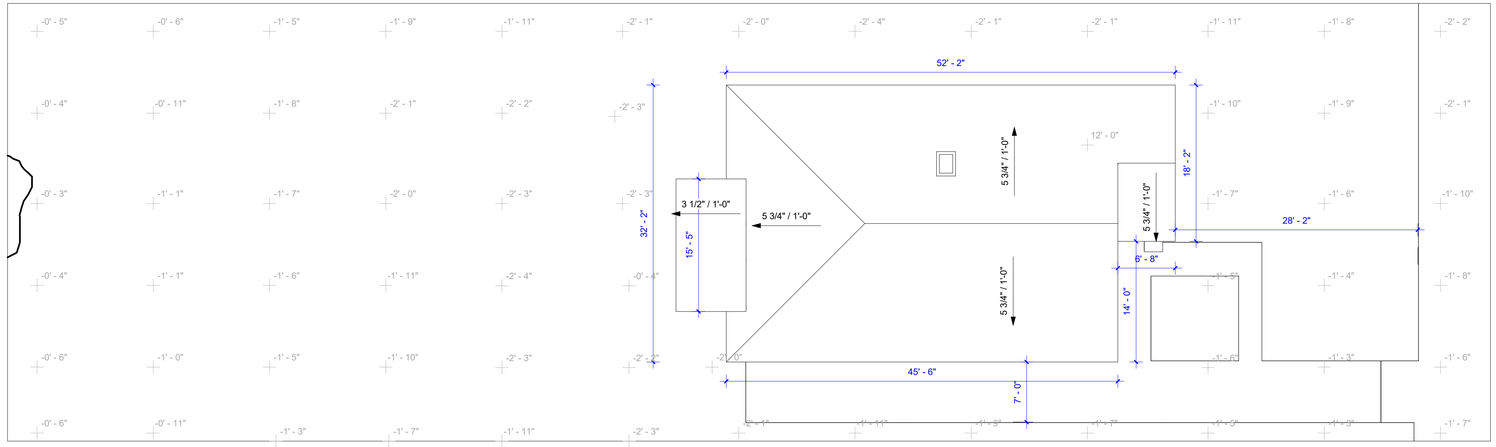


1 Site
1/8" = 1'-0"

| No. | Description | Date |
|---|---|---|
| | | |

504 Muse St SW

SITE PLAN

| | |
|---|---|
| Project number | Project Number |
| Date | Issue Date |
| Drawn by | Author |
| Checked by | Checker |

A102

Scale 1/8" = 1'-0"